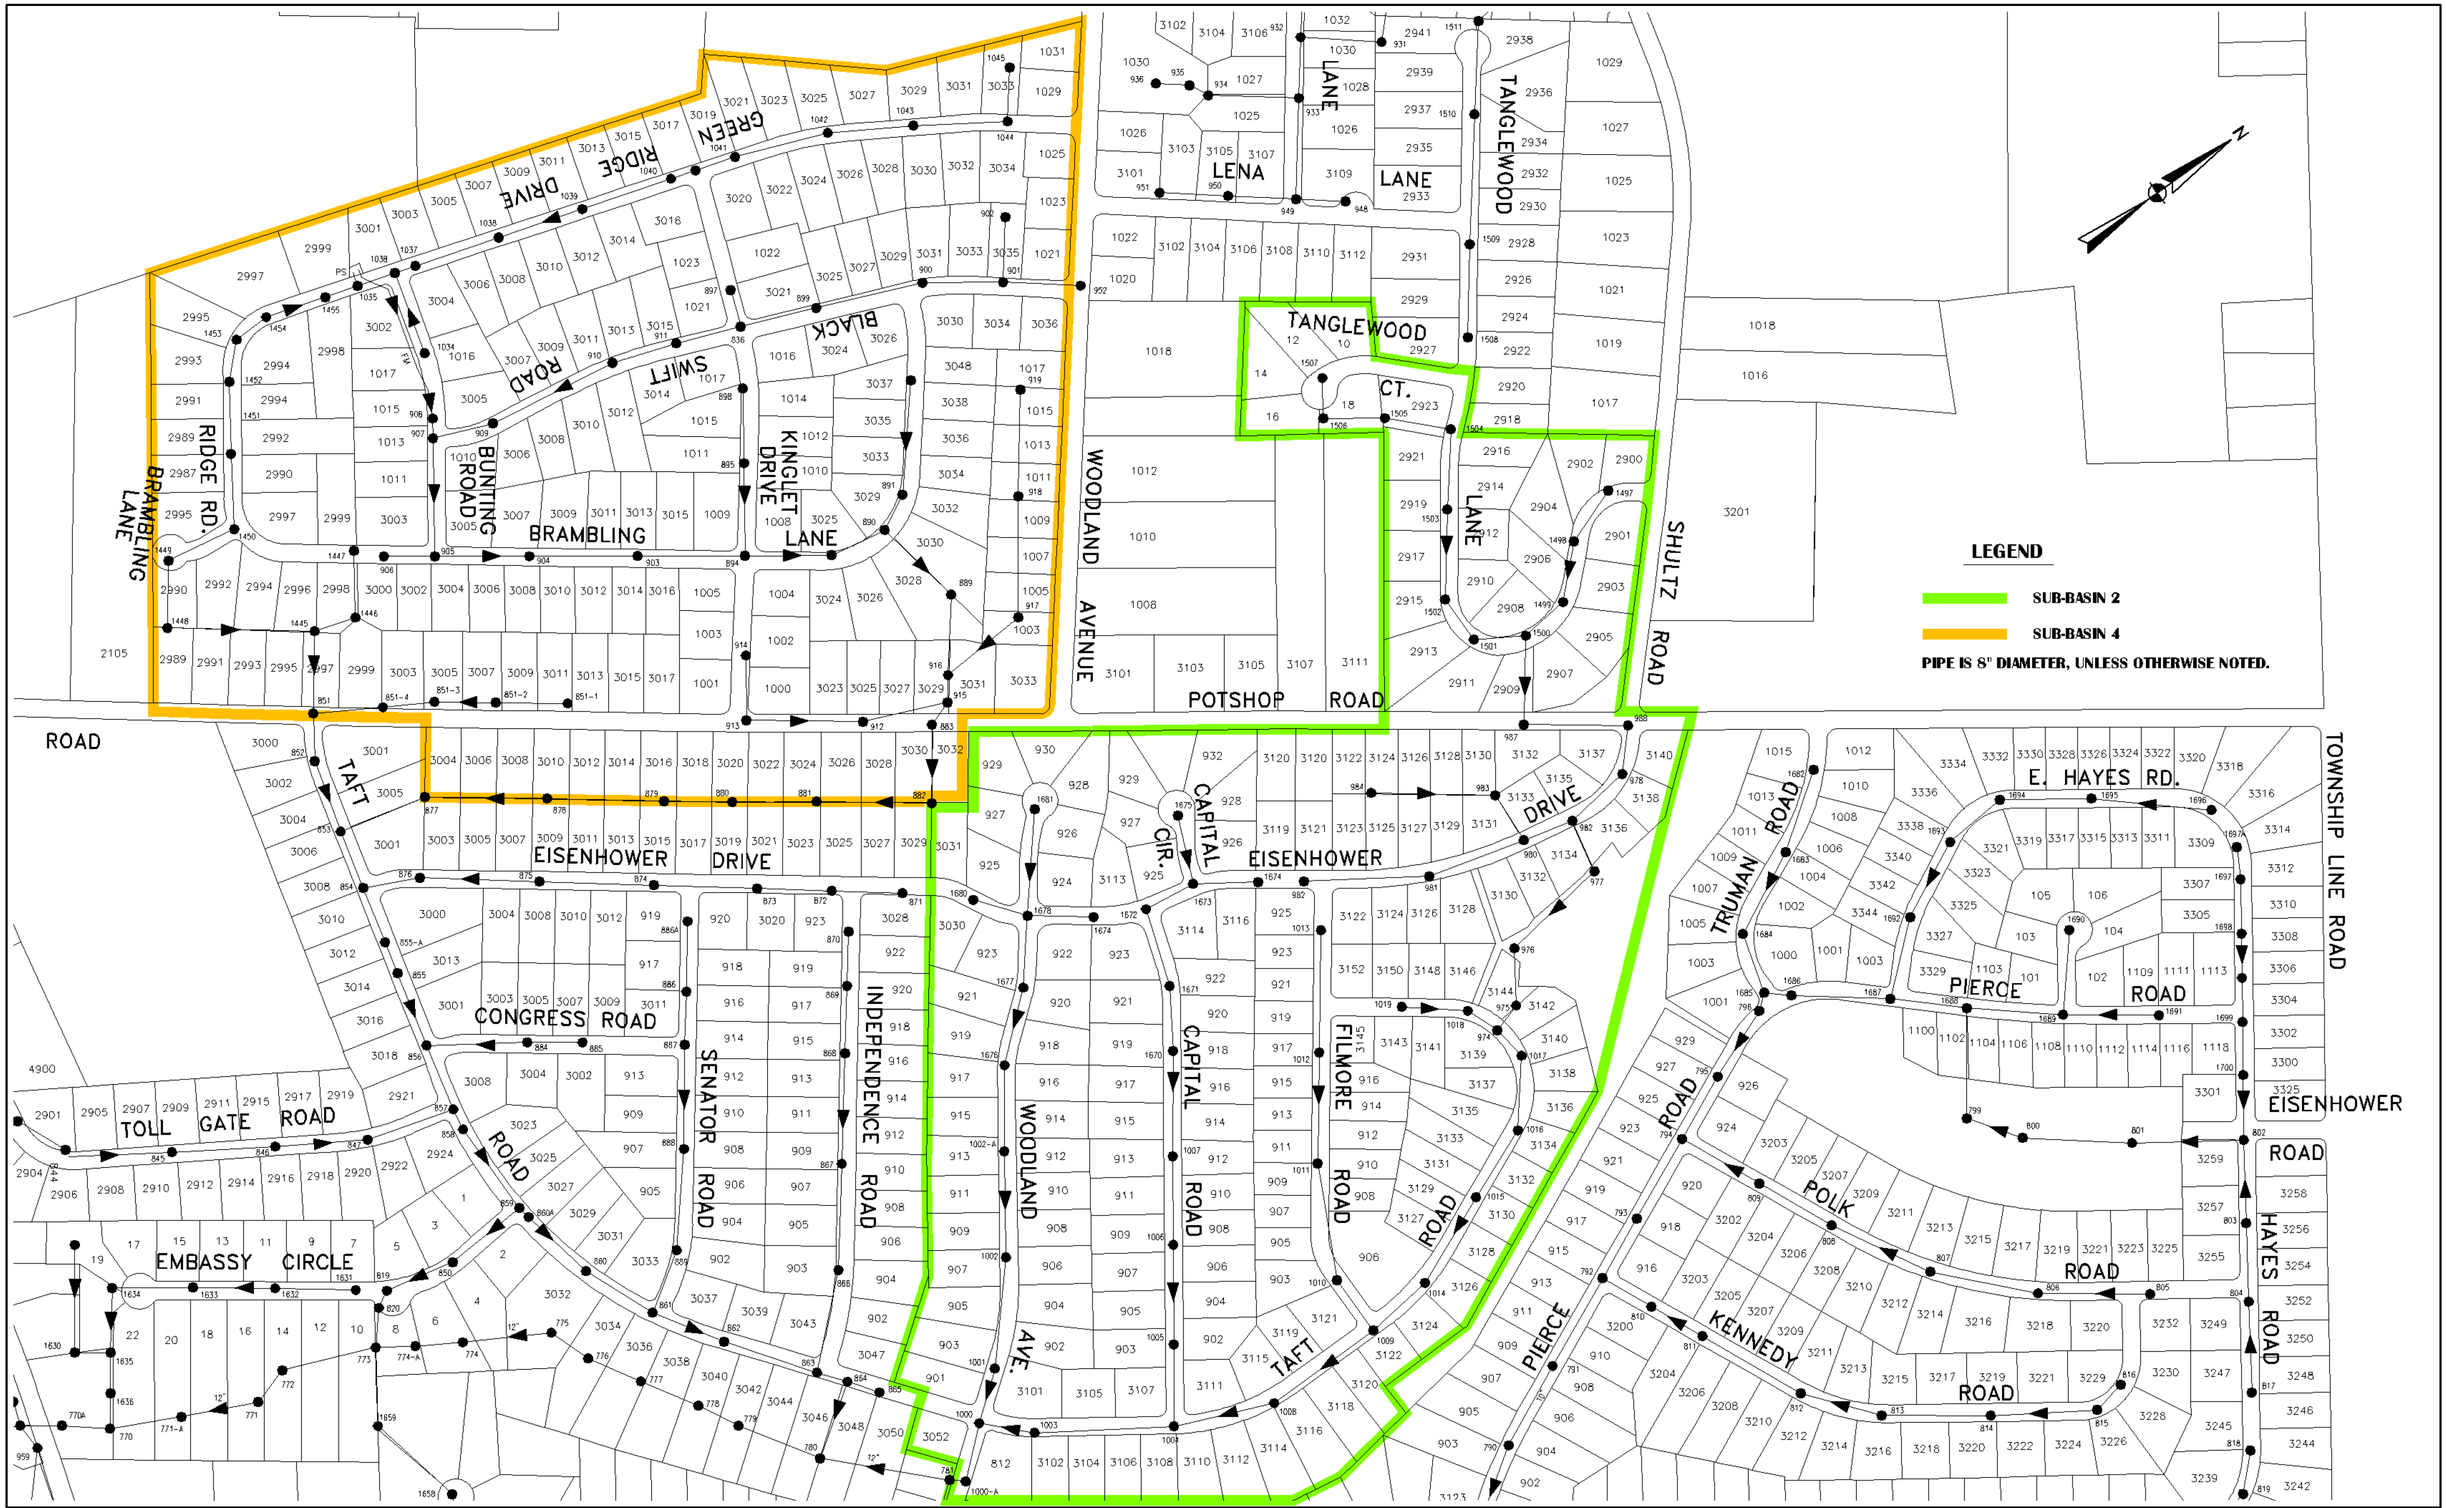

NO	REVISION	DATE	BY	APP.	NO	REVISION	DATE	BY	APP.

RELEASED BY

DESIGN: E. CHEESEMAN	CHECKED
DRAWN: CADD	CHECKED
DATE: JULY 2008	SURVEY DATE / FIELD BOOK

SEAL

SEAL

CLIENT & PROJECT

EAST NORRITON TOWNSHIP
2501 STANBRIDGE ST.
EAST NORRITON, PA 19401-1616

SANITARY SEWER MAP
EAST NORRITON TOWNSHIP
MONTGOMERY COUNTY, PENNSYLVANIA

ARRO
ARRO Consulting, Inc.
Suite 100, 649 North Lewis Road
Limerick, Pennsylvania 19468
Tel 610.495.0303

TITLE

SANITARY SEWER PLOT PLAN
SUB-BASINS 2 AND 4
SANITARY SEWER INSPECTIONS

SCALE: 200' 100' 0 200' 400' — 1" = 200'

DWG. NO. S-4244

PROJECT NO. 7136 | SHEET NO. 1 OF 1 | REV.

Dwg. Name: 06356822.dwg Last Revised: 07/15/08 14:58